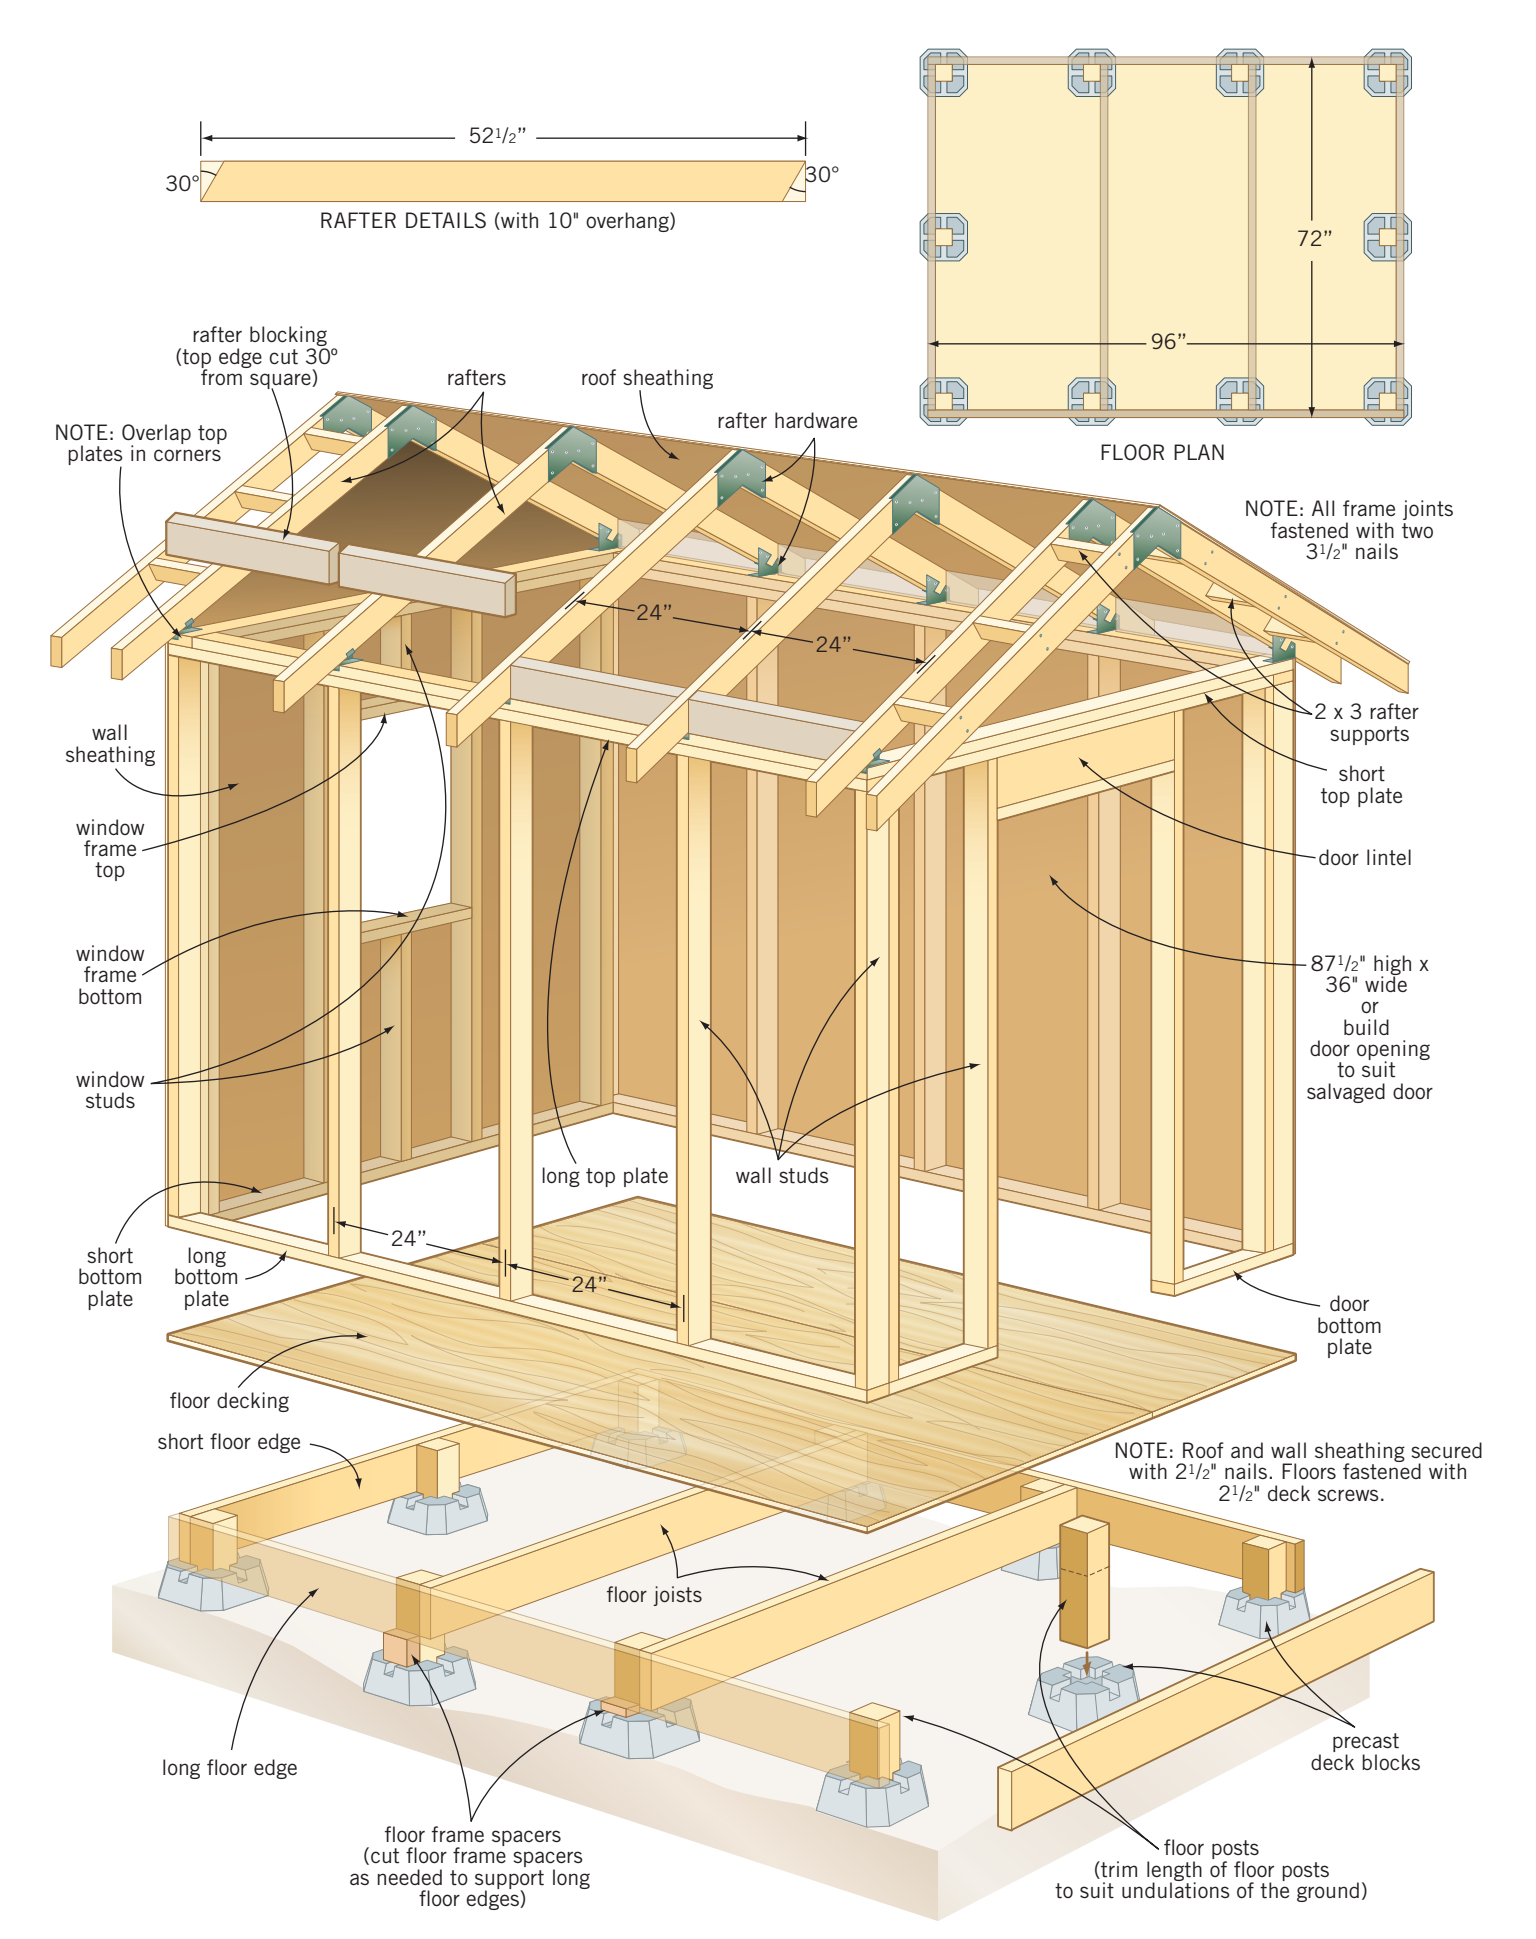
52½”
30°
30°
RAFTER DETAILS (with 10" overhang)
72”
96”
FLOOR PLAN
rafter blocking (top edge cut 30° from square)
rafters
roof sheathing
rafter hardware
NOTE: Overlap top plates in corners
NOTE: All frame joints fastened with two 3½" nails
24”
24”
2 x 3 rafter supports
short top plate
door lintel
wall sheathing
window frame top
window frame bottom
window studs
87½" high x 36" wide or build door opening to suit salvaged door
long top plate
wall studs
short bottom plate
long bottom plate
24”
24”
door bottom plate
floor decking
short floor edge
NOTE: Roof and wall sheathing secured with 2½" nails. Floors fastened with 2½" deck screws.
floor joists
long floor edge
precast deck blocks
floor frame spacers (cut floor frame spacers as needed to support long floor edges)
floor posts (trim length of floor posts to suit undulations of the ground)